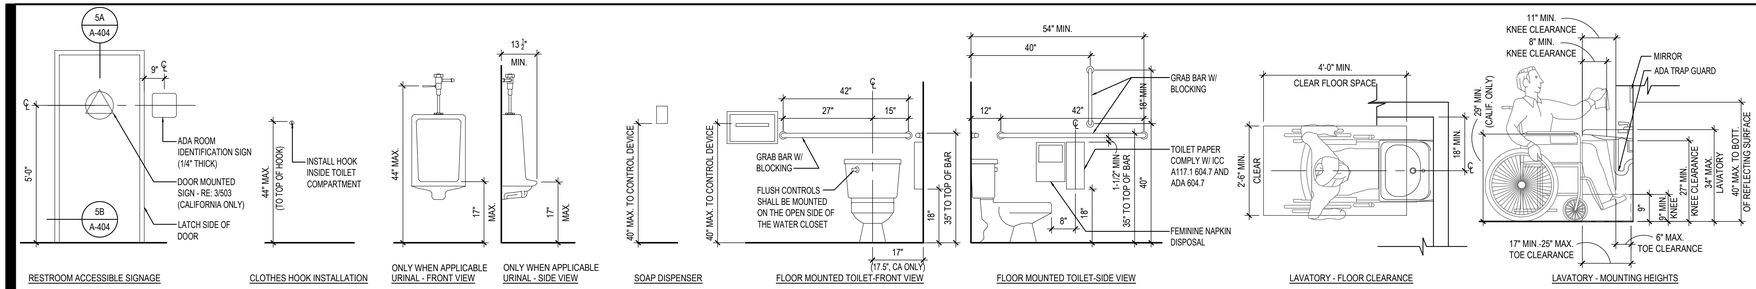

RESTROOM ACCESSIBLE SIGNAGE | CLOTHES HOOK INSTALLATION | ONLY WHEN APPLICABLE URINAL - FRONT VIEW | ONLY WHEN APPLICABLE URINAL - SIDE VIEW | SOAP DISPENSER | FLOOR MOUNTED TOILET-FRONT VIEW | FLOOR MOUNTED TOILET-SIDE VIEW | LAVATORY - FLOOR CLEARANCE | LAVATORY - MOUNTING HEIGHTS

STANDARD ACCESSIBLE MOUNTING HEIGHTS AND CLEARANCES | 4

Scale= NTS | A-503

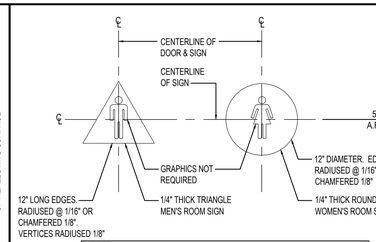

NOTES:
- SIGNAGE REQUIRED FOR CALIFORNIA ONLY.
- SIGNAGE BLACK COLOR(S) AND LETTER SIZE SHALL COMPLY WITH LOCAL CODE AND ACCESSIBILITY REQUIREMENTS.
- SIGNAGE PROVIDED BY PANDA AND INSTALLED BY G.C.

RESTROOM DOOR SIGNS | 3

Scale= 1" = 1'-0" | A-503

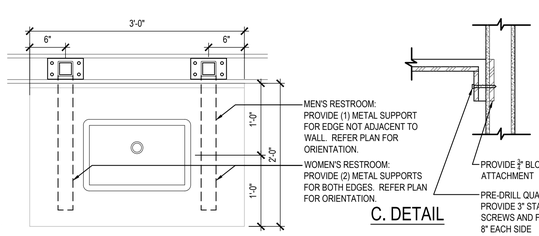

PLAN

MEN'S RESTROOM: PROVIDE (1) METAL SUPPORT FOR EDGE NOT ADJACENT TO WALL. REFER PLAN FOR ORIENTATION.

WOMEN'S RESTROOM: PROVIDE (2) METAL SUPPORTS FOR BOTH EDGES. REFER PLAN FOR ORIENTATION.

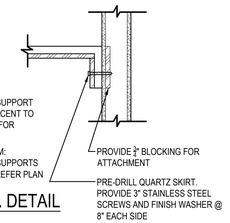

C. DETAIL

LAVATORY RESPONSIBILITY SCHEDULE		
	PROVIDED BY	INSTALLED BY
QUARTZ TOP & SPLASH	OWNER	G.C.
SINK & FAUCET	G.C.	G.C.
METAL SUPPORT BRACKET	G.C.	G.C.

NOTE:
- UNDER COUNTER SINK INSTALLED BY G.C.

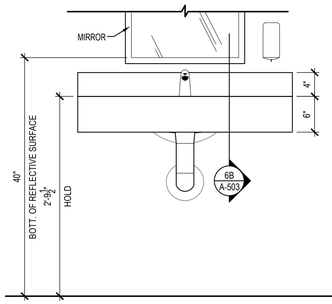

A. ELEVATION

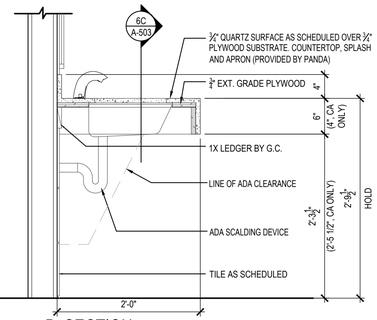

B. SECTION

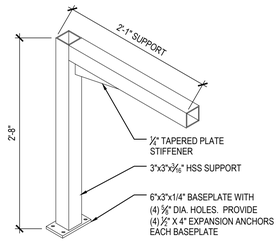

SUPPORT ISOMETRIC

SINK DETAILS | 6

Scale= 1" = 1'-0" | A-503

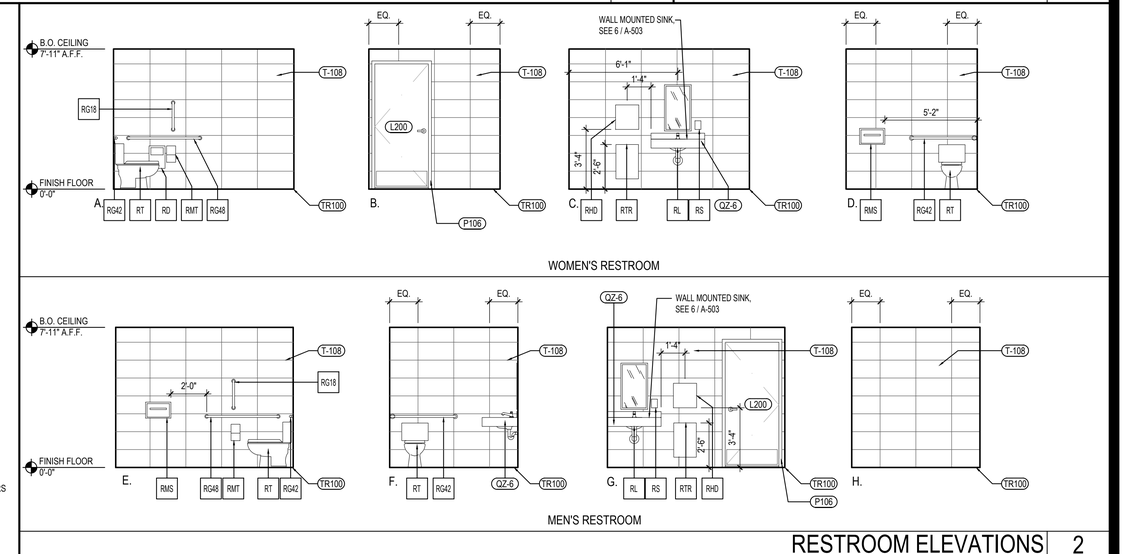

WOMEN'S RESTROOM

MEN'S RESTROOM

RESTROOM ELEVATIONS | 2

Scale= 1/4" = 1'-0" | A-503

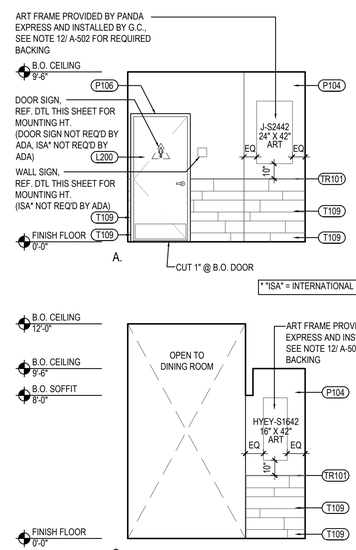

NOT USED | 7

Scale= 1" = 1'-0" | A-503

RESTROOM VESTIBULE ELEVATIONS | 5

Scale= 1/4" = 1'-0" | A-503

TOILET ACCESSORY SCHEDULE

NO	DESCRIPTION
RG42	BOBRICK GRAB BAR, 42" LONG B-6806 1 1/2" , SATIN FINISH; FURNISHED BY LOCKNET, INSTALLED BY G.C.
RG48	BOBRICK GRAB BAR, 48" LONG B-6806 1 1/2" SATIN FINISH; FURNISHED BY LOCKNET, INSTALLED BY G.C.
RG18	BOBRICK GRAB BAR, 18" LONG B-6806 1 1/2" SATIN FINISH; FURNISHED BY LOCKNET, INSTALLED BY G.C.
RM	BOBRICK CHANNEL FRAME MIRROR B-165 (1836) 18"X36" STAINLESS STEEL CHANNEL FRAME FURNISHED BY LOCKNET, INSTALLED BY G.C.
RS	SOAP DISPENSER (BY VENDOR)
RMS	BOBRICK SEAT COVER DISPENSER B-221 STAINLESS STEEL, SATIN FINISH FURNISHED BY LOCKNET, INSTALLED BY G.C.
RTR	BOBRICK SURFACE MOUNTED TRASH RECEPTACLE MODEL # B-277; FURNISHED BY LOCKNET, INSTALLED BY G.C.
RHD	PAPER TOWEL DISPENSER FURNISHED BY PANDA EXPRESS, INSTALLED BY G.C.
RMT	BOBRICK MUTI-ROLL TOILET TISSUE DISPENSER B-2888 STAINLESS STEEL, SATIN FINISH FURNISHED BY LOCKNET, INSTALLED BY G.C.
RT	AMERICAN STANDARD CADET RIGHT HEIGHT ELONGATED TOILET 2467.016 TLT, 4142.600 TANK, AMERICAN STANDARD #5321.110 SEAT, COLOR: WHITE. TRIP TO BE ON OPEN SIDE. FURNISHED AND INSTALLED BY G.C.
RL	KOHLER UNDER MOUNTED LAVATORY K-2214-G-0, 18" X 12" VITREOUS CHINA, WITH 4" CENTER FAUCET HOLES FURNISHED AND INSTALLED BY G.C.
RU	TOTO URINAL UT105UG#01 URINAL, TEU1UN12#CP ECO POWER GPF SENSOR FLUSH VLV. FURNISHED AND INSTALLED BY G.C.
RD	BOBRICK SURFACE-MOUNTED SANITARY NAPKIN DISPOSAL B-254 STAINLESS STEEL, SATIN FINISH FURNISHED BY LOCKNET, INSTALLED BY G.C.
RH	BOBRICK SURFACE-MOUNTED CLOTHES HOOK AND BUMPER B-212 SOLID ALUMINUM CASTING, MATTE FINISH, INSIDE OF RESTROOM DOORS FURNISHED BY LOCKNET, INSTALLED BY G.C.

* INSULATE ALL PIPES (TRAP & HOT WATER) AT ACCESSIBLE LAVATORIES.

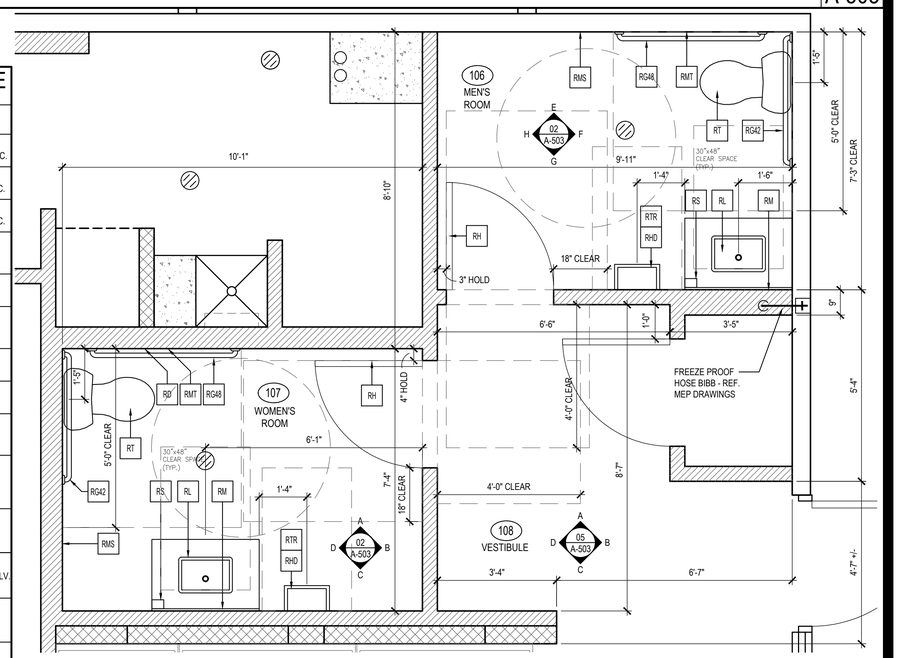

ENLARGED RESTROOM PLANS | 1

Scale= 1/2" = 1'-0" | A-503

PANDA EXPRESS, INC.
1683 Walnut Grove Ave.
Rosemead, California
91770
Telephone: 626.799.9898
Facsimile: 626.372.8288

All ideas, designs, arrangement and plans indicated or represented by this drawing are the property of Panda Express Inc. and were created for use on this specific project. None of these ideas, designs, arrangements or plans may be used by or disclosed to any person, firm, or corporation without the written permission of Panda Express Inc.

REVISIONS:

ISSUE DATE:

1st	PERMIT SET	10-5-18
2nd	BID SET	11-20-18

DRAWN BY:

PANDA PROJECT #: S8-19-D6462

ARCH PROJECT #: 18044.013

EXPIRATION JUN 30 2019

hckloverarchitect
10955 LOWELL AVENUE, SUITE 700
OVERLAND PARK, KS 66210
ph: 913.649.8181 • fx: 913.649.1275

PANDA EXPRESS
TRUE WARM & WELCOME 2200
Conestoga Pkwy & Historical Trail
Shepherdsville, KY, 40165

A-503

ENLARGED RESTROOM PLANS AND ELEVATIONS

BID SET 11.20.18

TRUE WARM & WELCOME 2200